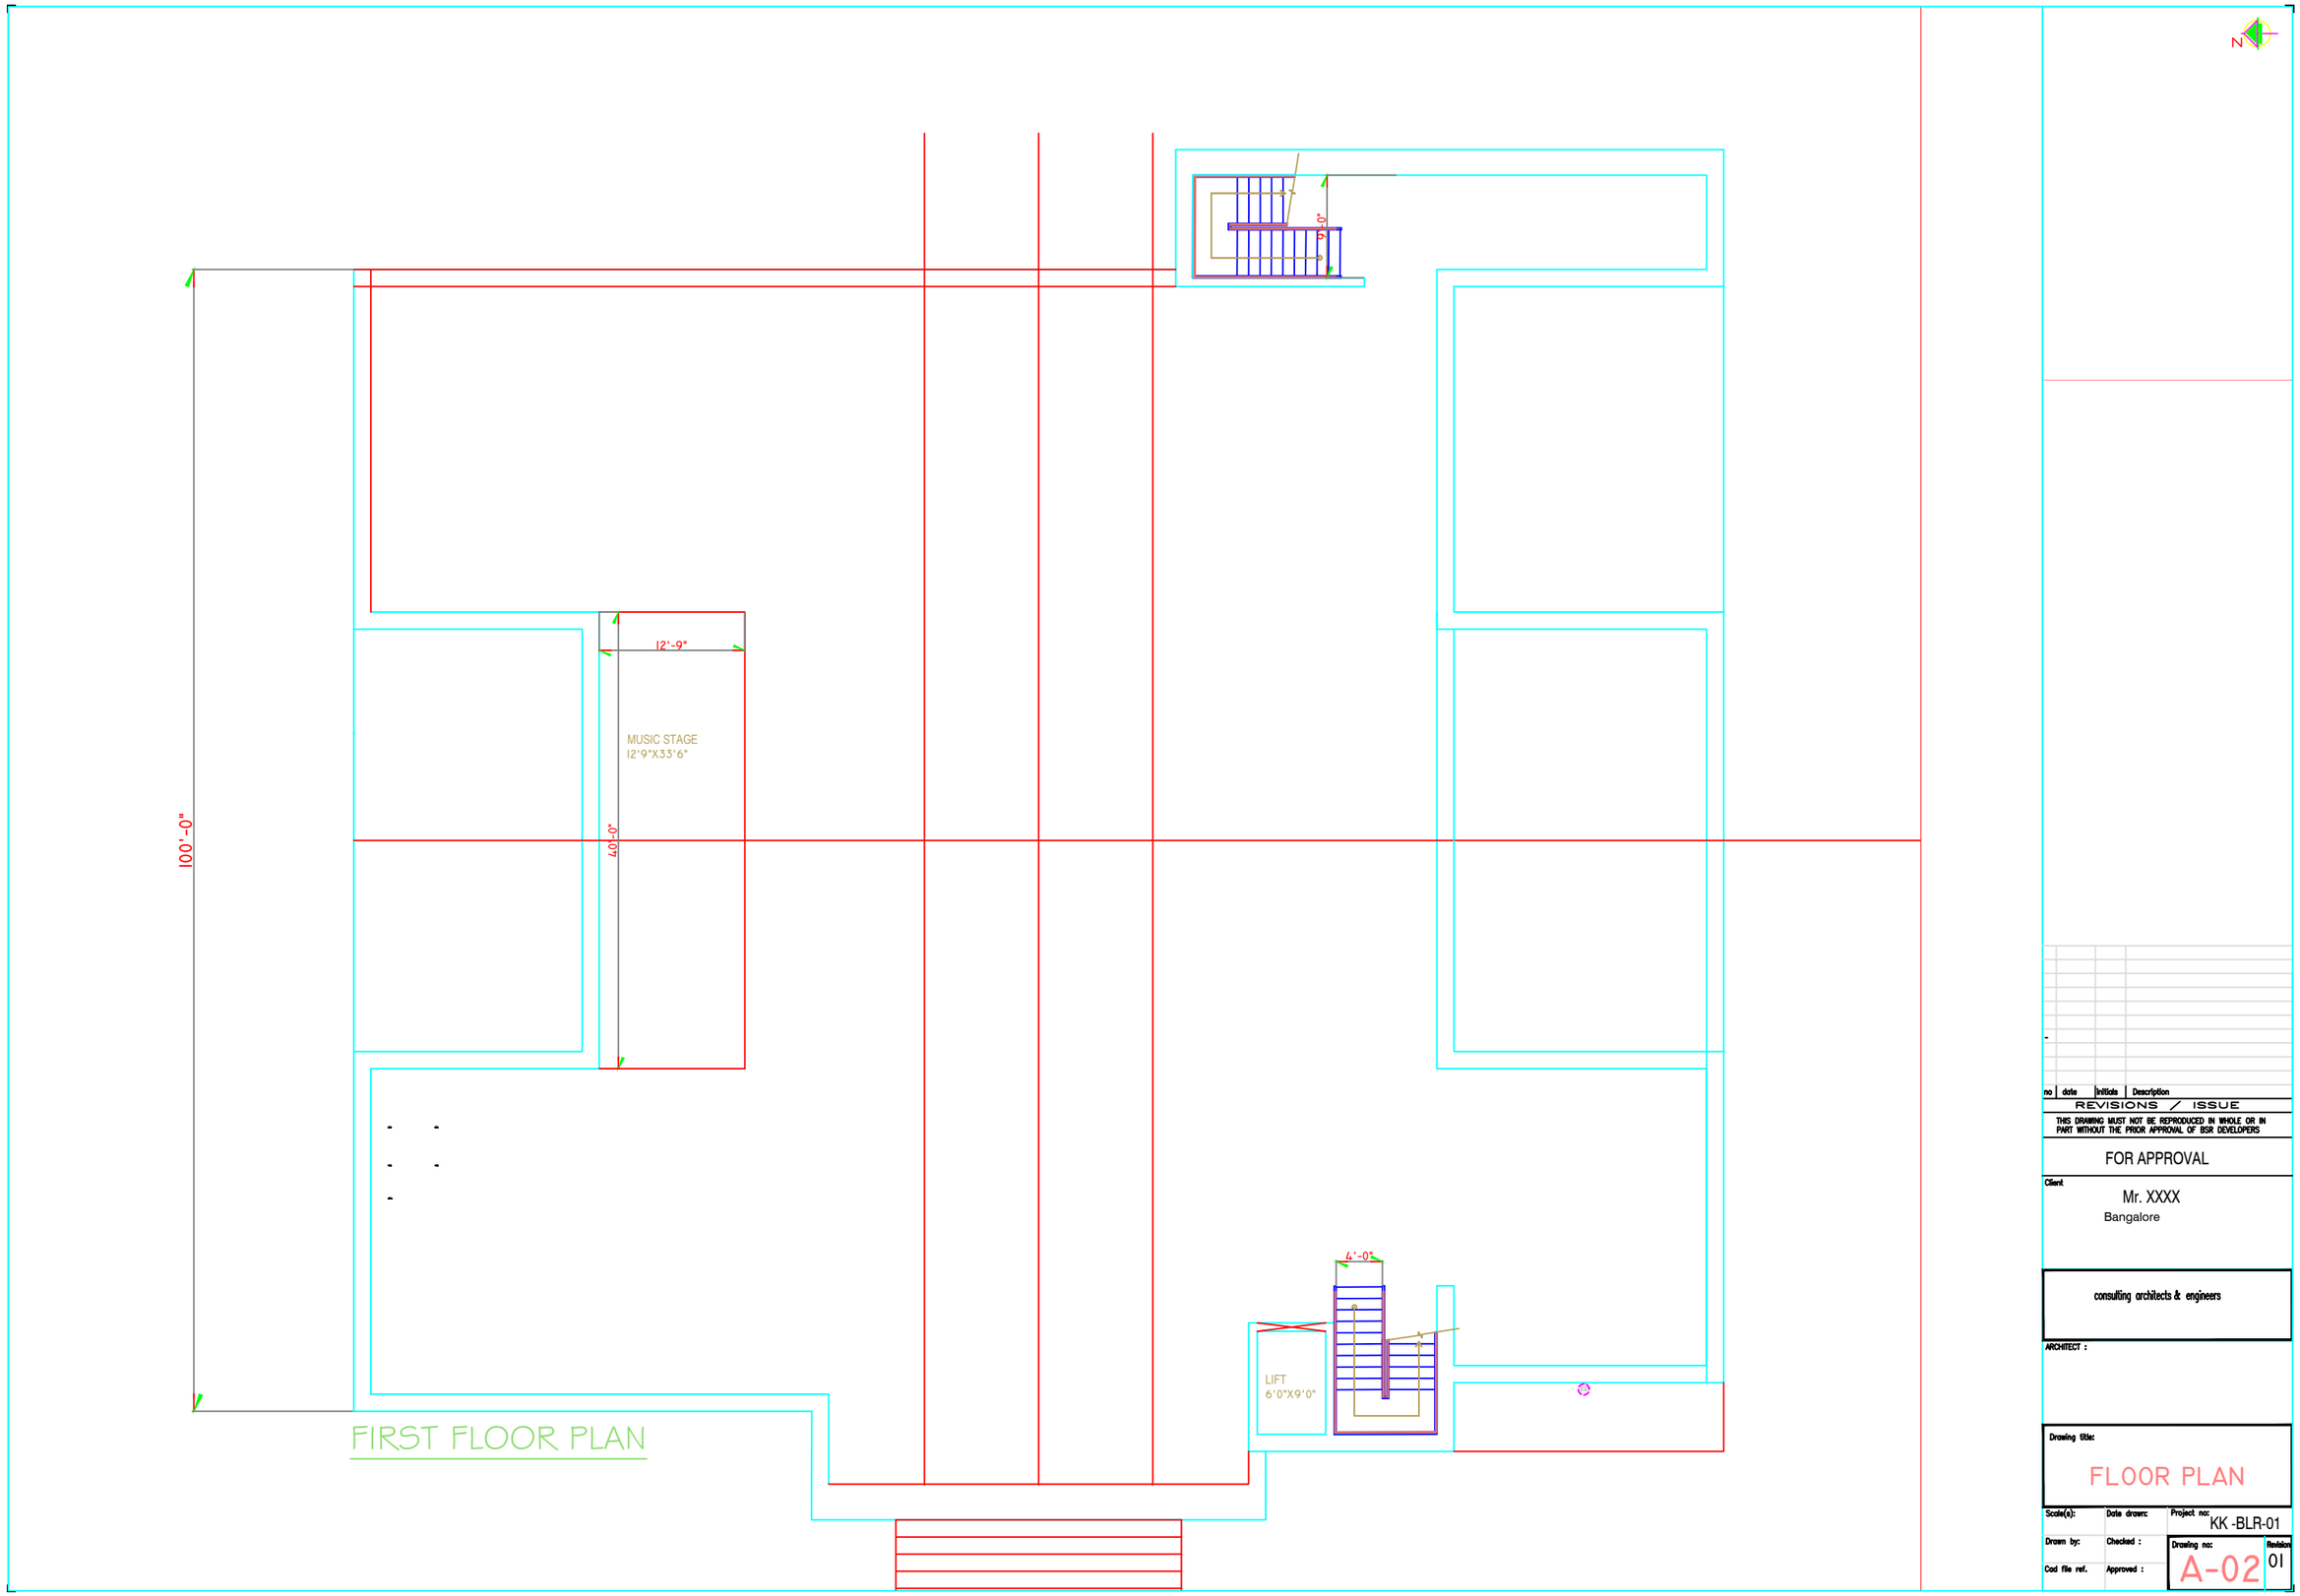

no	date	initials	Description

REVISIONS / ISSUE

THIS DRAWING MUST NOT BE REPRODUCED IN WHOLE OR IN PART WITHOUT THE PRIOR APPROVAL OF BSR DEVELOPERS

FOR APPROVAL

Client

Mr. XXXX

Bangalore

consulting architects & engineers

ARCHITECT :

Drawing title:

FLOOR PLAN

Scale(s):	Date drawn:	Project no: KK -BLR-01
Drawn by:	Checked :	Drawing no: A-02
Cad file ref.	Approved :	Revision 01